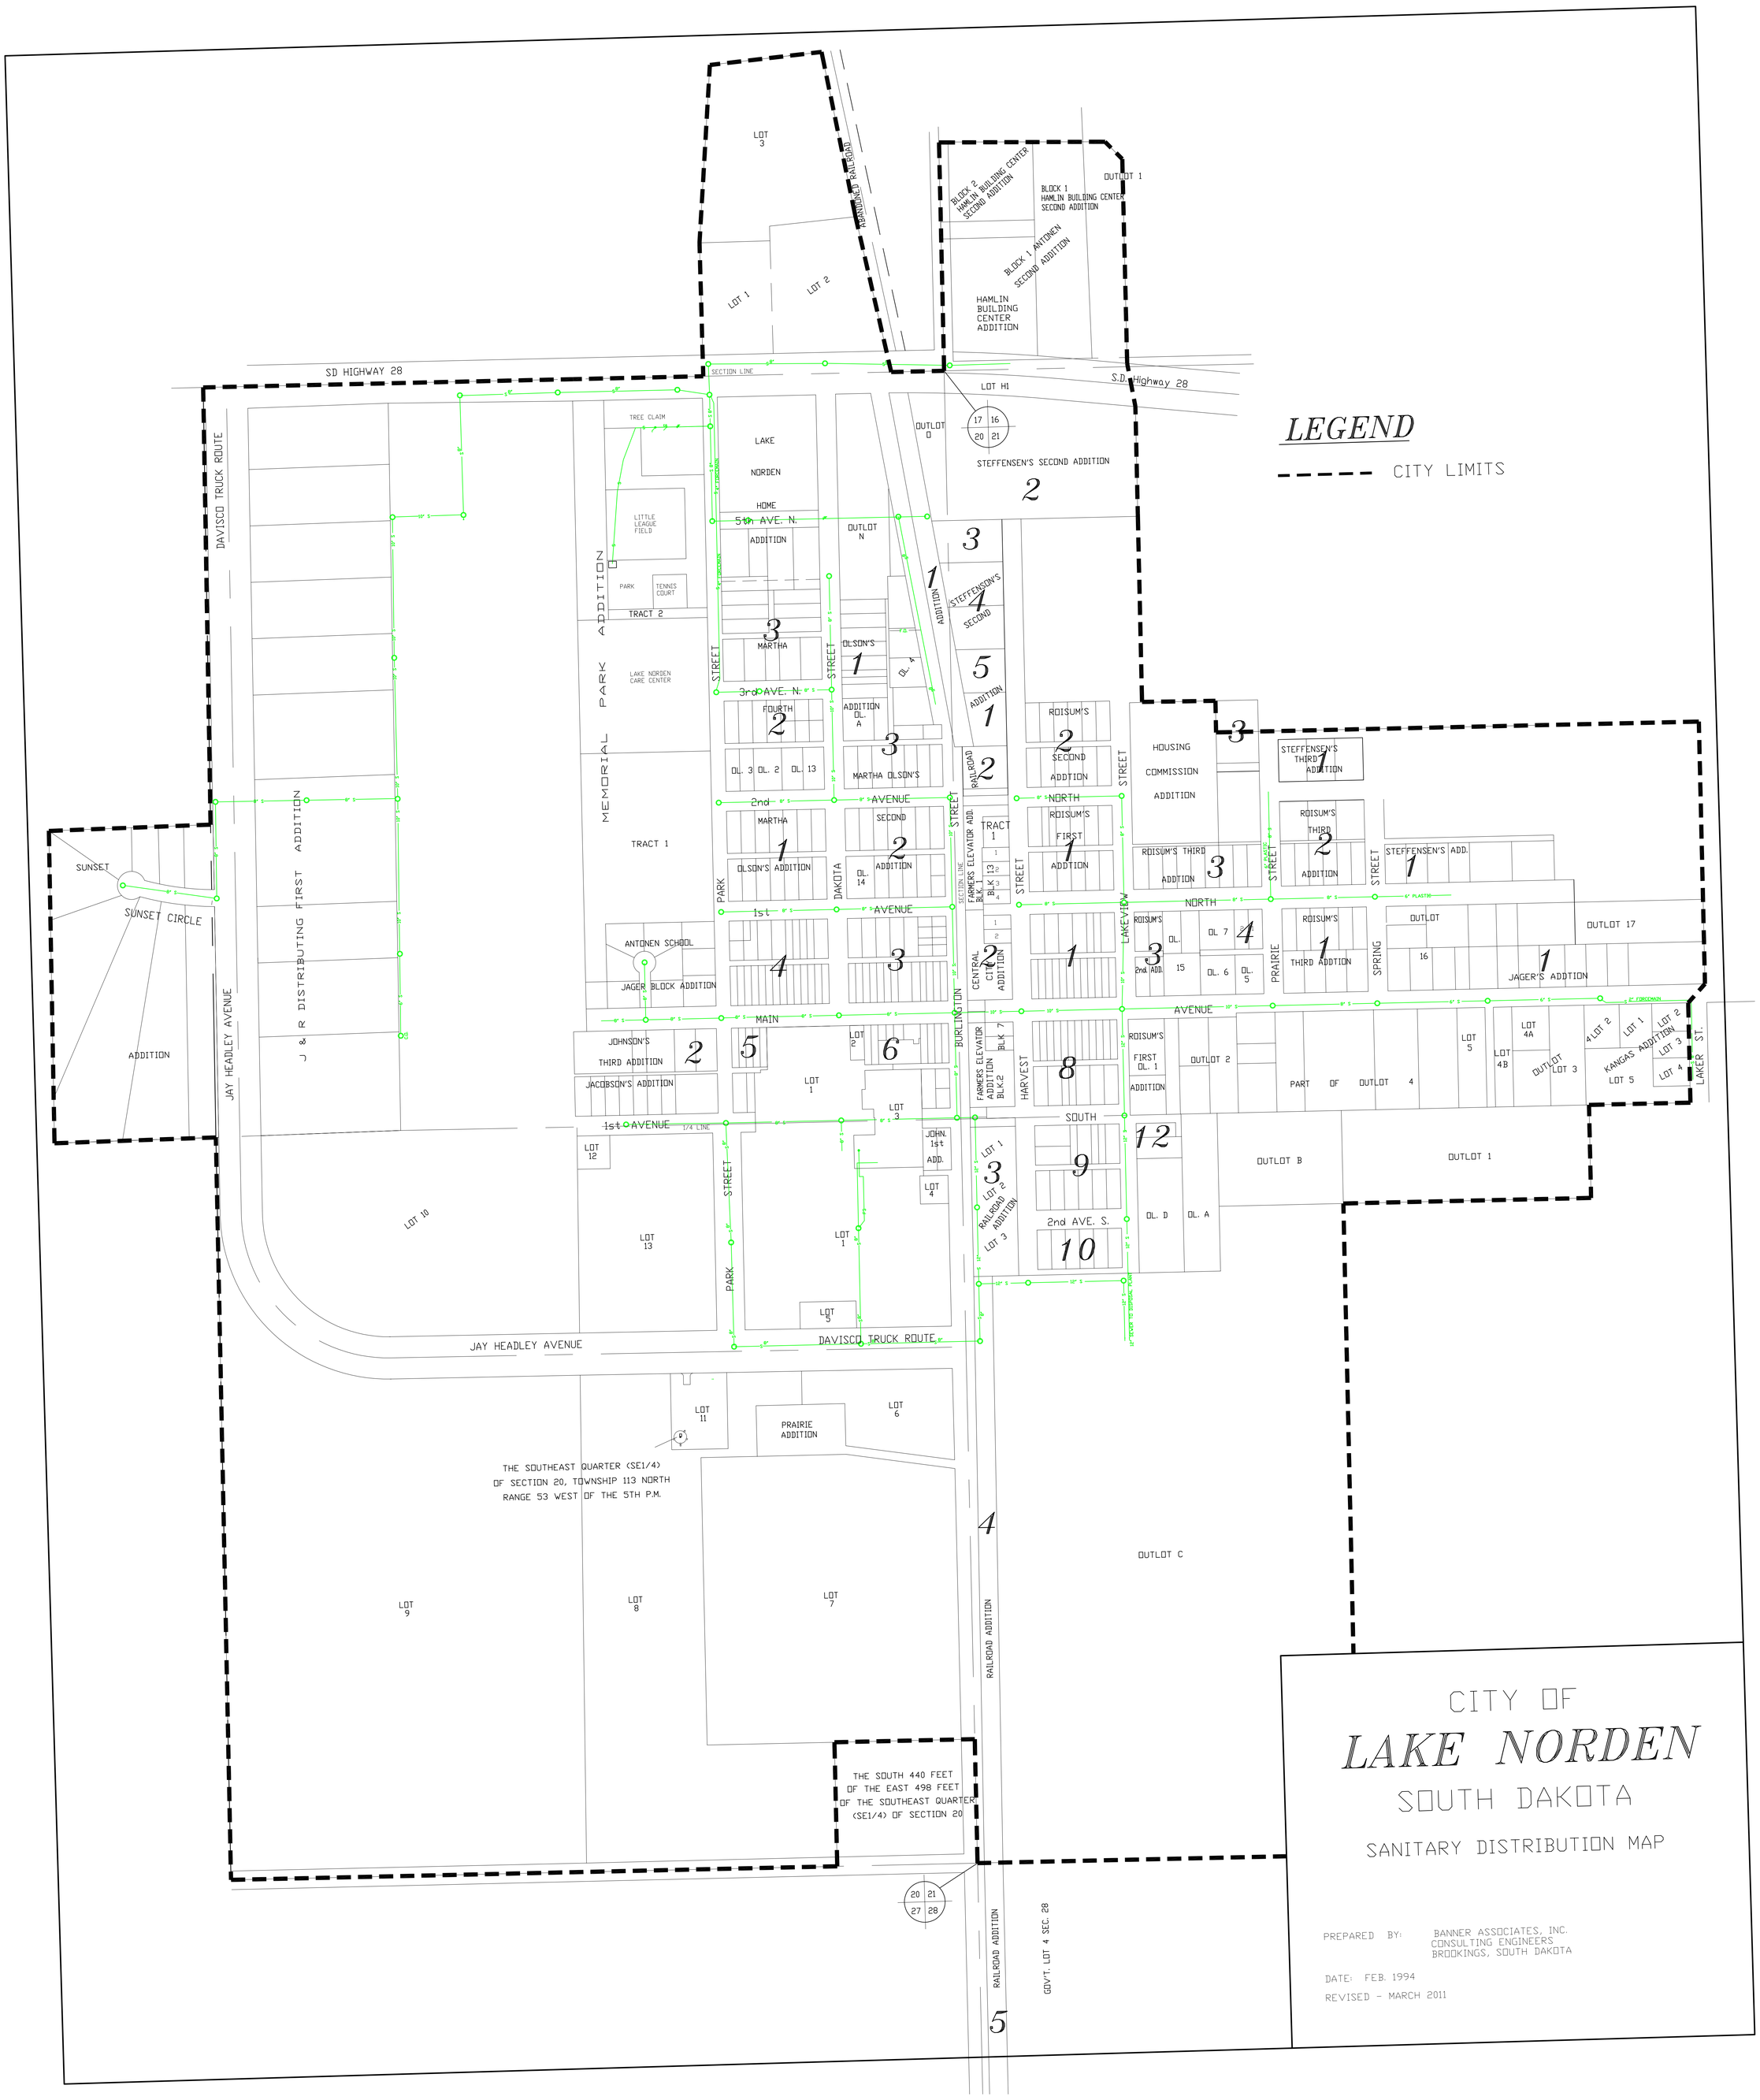
LEGEND
CITY LIMITS
SD HIGHWAY 28
S.D. Highway 28
SECTION LINE
LOT H1
LOT 3
LOT 1
LOT 2
ABANDONED RAILROAD
BLOCK 2 HAMLIN BUILDING CENTER SECOND ADDITION
BLOCK 1 HAMLIN BUILDING CENTER SECOND ADDITION
OUTLOT 1
BLOCK 1 ANTONEN SECOND ADDITION
HAMLIN BUILDING CENTER ADDITION
STEFFENSEN'S SECOND ADDITION
OUTLOT O
OUTLOT N
DAVISCO TRUCK ROUTE
TREE CLAIM
LITTLE LEAGUE FIELD
PARK
TENNIS COURT
TRACT 2
LAKE NORDEN CARE CENTER
TRACT 1
MEMORIAL PARK ADDITION
LAKE NORDEN HOME ADDITION
5th AVE. N.
3rd AVE. N.
2nd AVENUE
1st AVENUE
MAIN
SOUTH
2nd AVE. S.
NORTH
AVENUE
PARK STREET
DAKOTA STREET
BURLINGTON STREET
LAKEVIEW STREET
PRAIRIE STREET
SPRING STREET
LAKER ST.
MARTHA
FOURTH
OLSON'S ADDITION
MARTHA OLSON'S
STEFFENSEN'S SECOND ADDITION
ROISUM'S SECOND ADDITION
HOUSING COMMISSION ADDITION
STEFFENSEN'S THIRD ADDITION
ROISUM'S FIRST ADDITION
ROISUM'S THIRD ADDITION
STEFFENSEN'S ADD.
FARMERS ELEVATOR ADD. BLK. 1
CENTRAL CITY ADDITION
FARMERS ELEVATOR ADDITION BLK.2
HARVEST
ROISUM'S FIRST OL. 1 ADDITION
OUTLOT 2
PART OF OUTLOT 4
KANGAS ADDITION
OUTLOT 3
OUTLOT 17
JAGER'S ADDITION
OUTLOT B
OUTLOT 1
OUTLOT C
OL. D
OL. A
ANTONEN SCHOOL
JAGER BLOCK ADDITION
JOHNSON'S THIRD ADDITION
JACOBSON'S ADDITION
JOHN. 1st ADD.
RAILROAD ADDITION
LOT 10
LOT 13
LOT 12
LOT 11
LOT 9
LOT 8
LOT 7
LOT 6
LOT 5
LOT 4
PRAIRIE ADDITION
JAY HEADLEY AVENUE
SUNSET
SUNSET CIRCLE
ADDITION
J & R DISTRIBUTING FIRST ADDITION
THE SOUTHEAST QUARTER (SE1/4) OF SECTION 20, TOWNSHIP 113 NORTH RANGE 53 WEST OF THE 5TH P.M.
THE SOUTH 440 FEET OF THE EAST 498 FEET OF THE SOUTHEAST QUARTER (SE1/4) OF SECTION 20
GOV'T. LOT 4 SEC. 28
CITY OF
LAKE NORDEN
SOUTH DAKOTA
SANITARY DISTRIBUTION MAP
PREPARED BY: BANNER ASSOCIATES, INC. CONSULTING ENGINEERS BROOKINGS, SOUTH DAKOTA
DATE: FEB. 1994
REVISED - MARCH 2011