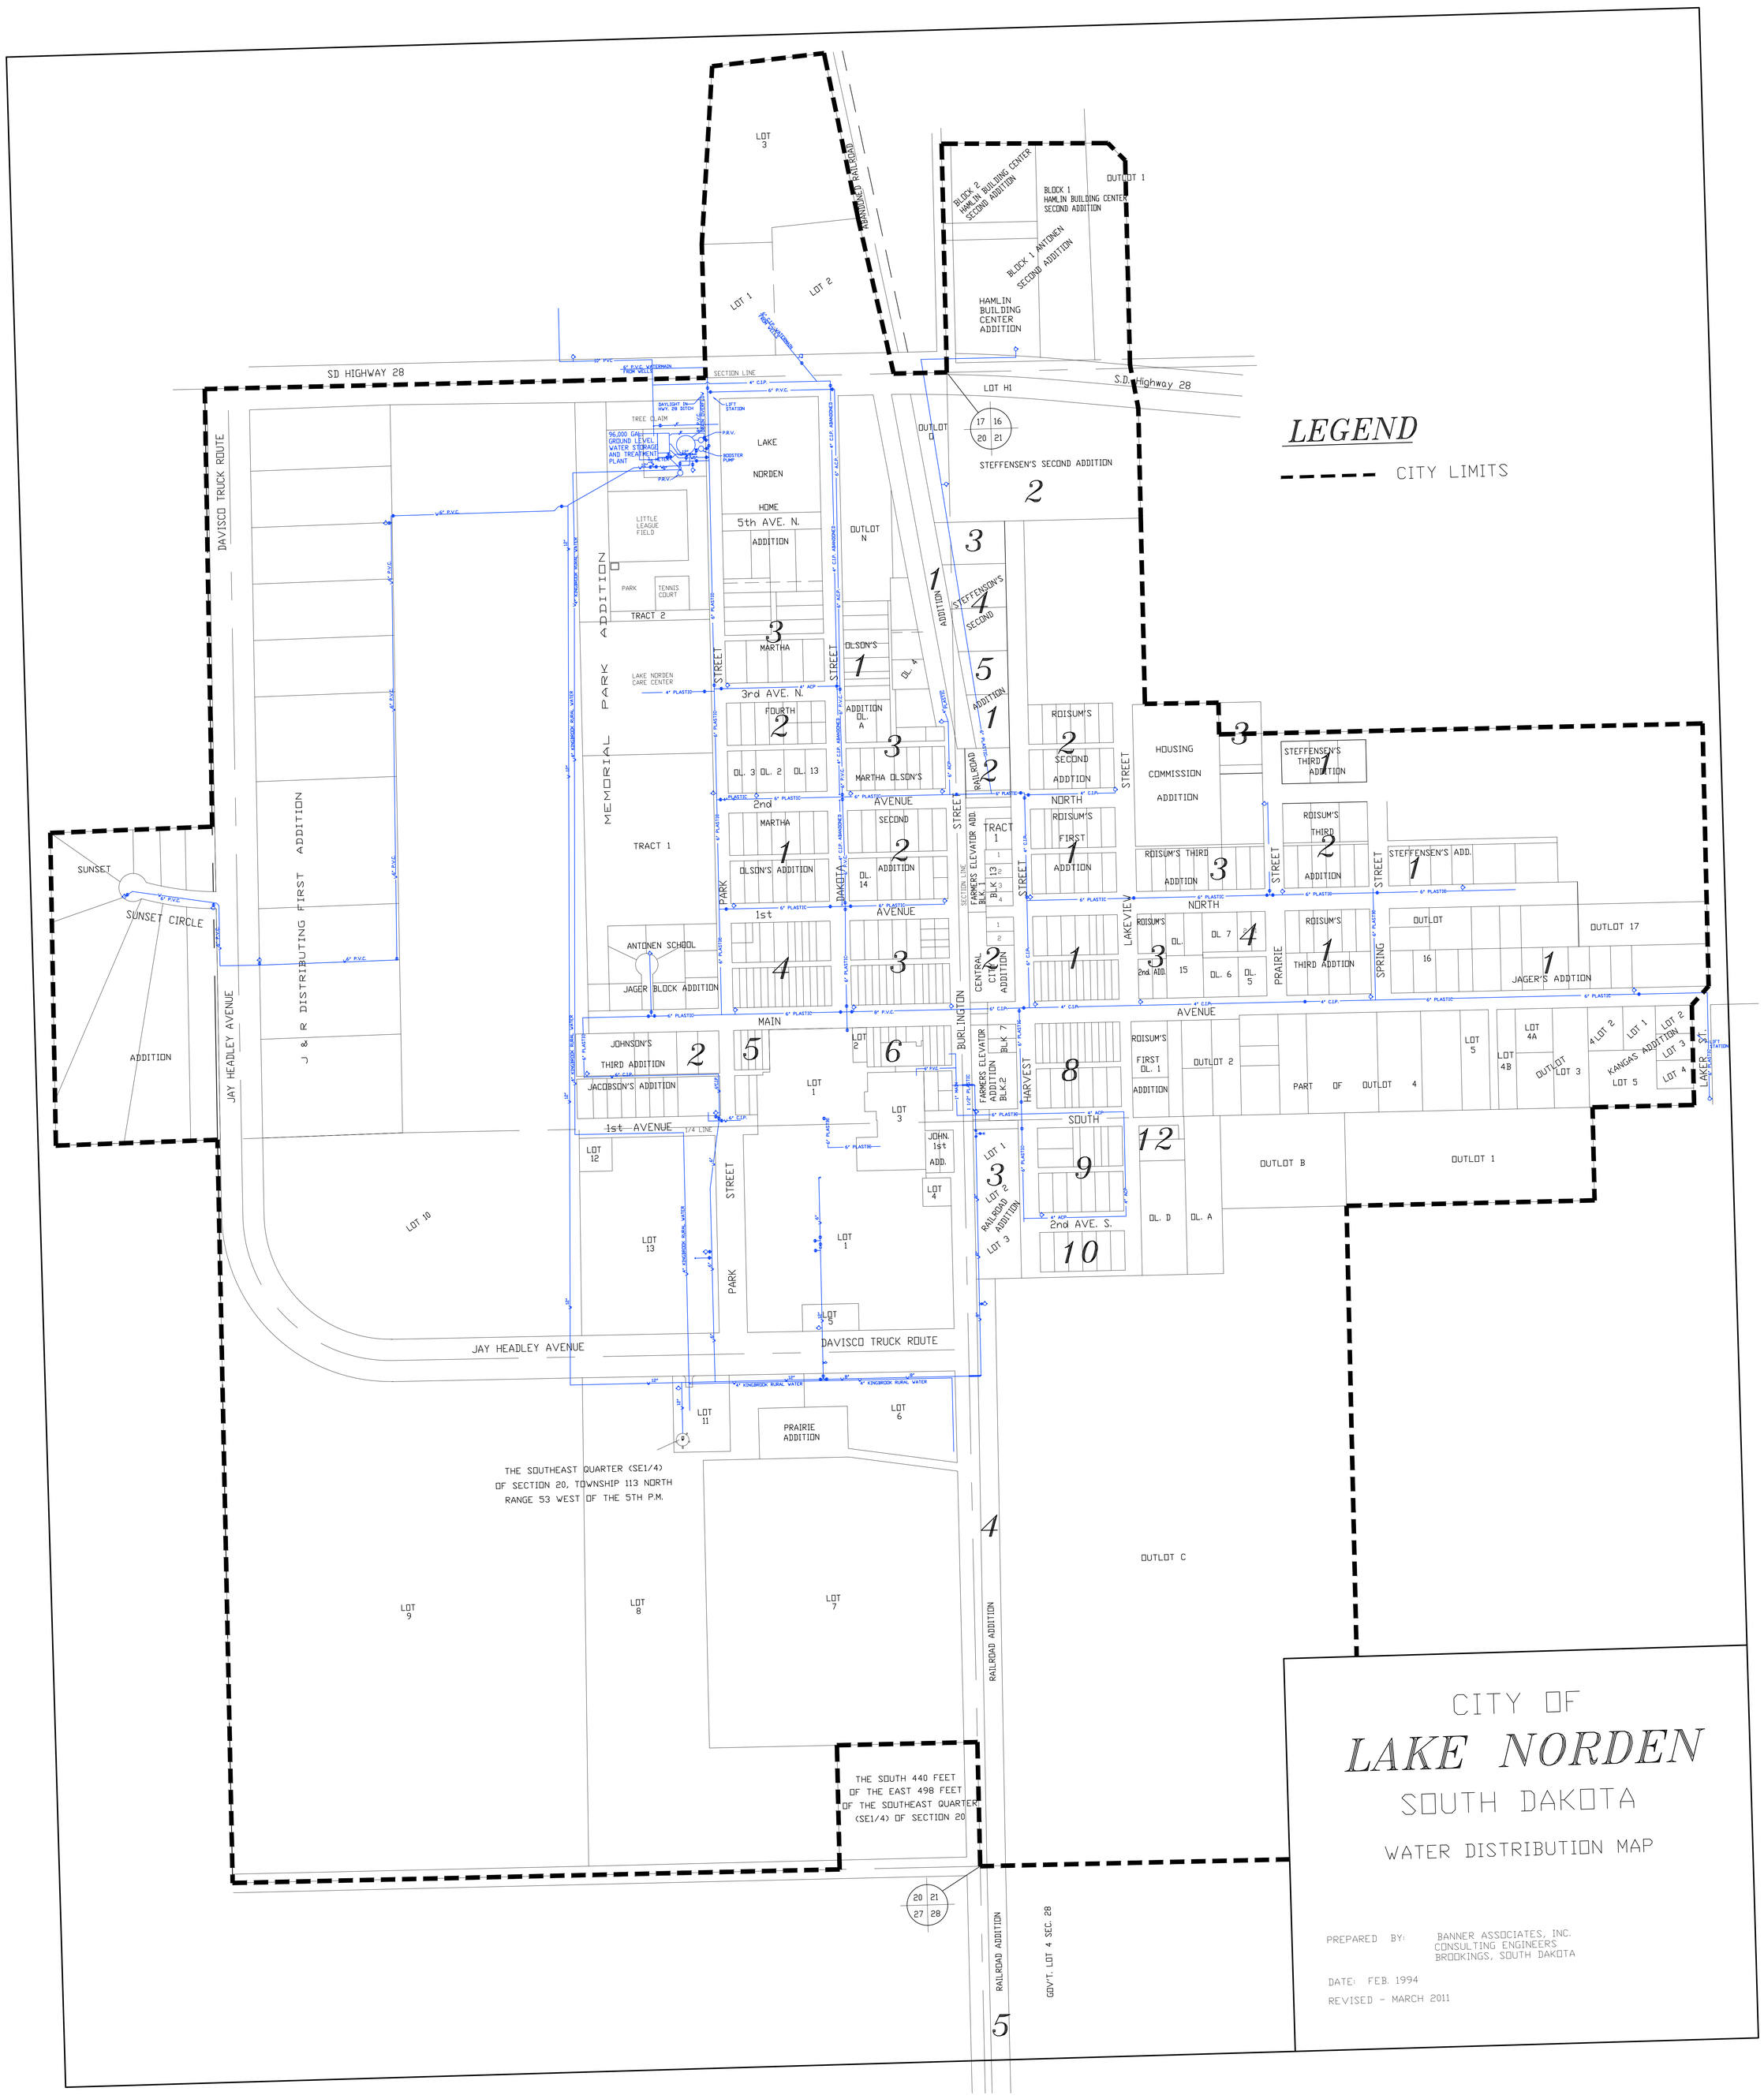
LEGEND
CITY LIMITS
CITY OF
LAKE NORDEN
SOUTH DAKOTA
WATER DISTRIBUTION MAP
PREPARED BY: BANNER ASSOCIATES, INC.
CONSULTING ENGINEERS
BROOKINGS, SOUTH DAKOTA
DATE: FEB. 1994
REVISED - MARCH 2011
SD HIGHWAY 28
S.D. Highway 28
DAVISCO TRUCK ROUTE
JAY HEADLEY AVENUE
SUNSET
SUNSET CIRCLE
ADDITION
J & R DISTRIBUTING FIRST ADDITION
MEMORIAL PARK ADDITION
TRACT 1
TRACT 2
PARK
TENNIS COURT
LITTLE LEAGUE FIELD
LAKE NORDEN CARE CENTER
TREE CLAIM
96,000 GAL. GROUND LEVEL WATER STORAGE AND TREATMENT PLANT
LAKE NORDEN
HOME
5th AVE. N.
3rd AVE. N.
2nd AVE. N.
1st AVENUE
MAIN AVENUE
NORTH AVENUE
SOUTH AVENUE
PARK STREET
DAKOTA STREET
BURLINGTON STREET
HARVEST STREET
LAKEVIEW STREET
PRAIRIE STREET
SPRING STREET
LAKER ST.
ANTONEN SCHOOL
JAGER BLOCK ADDITION
JOHNSON'S THIRD ADDITION
JACOBSON'S ADDITION
MARTHA
OLSON'S ADDITION
MARTHA OLSON'S
FOURTH
SECOND ADDITION
ROISUM'S
ROISUM'S FIRST ADDITION
ROISUM'S THIRD ADDITION
ROISUM'S THIRD
ROISUM'S FIRST DL. 1 ADDITION
HOUSING COMMISSION ADDITION
STEFFENSEN'S THIRD ADDITION
STEFFENSEN'S ADD.
STEFFENSEN'S SECOND ADDITION
HAMLIN BUILDING CENTER ADDITION
BLOCK 2 HAMLIN BUILDING CENTER SECOND ADDITION
BLOCK 1 HAMLIN BUILDING CENTER SECOND ADDITION
BLOCK 1 ANTONEN SECOND ADDITION
OUTLOT 1
OUTLOT D
OUTLOT N
OUTLOT 2
OUTLOT 3
OUTLOT 4
OUTLOT 17
OUTLOT B
OUTLOT C
PART OF OUTLOT 4
JAGER'S ADDITION
KANGAS ADDITION
FARMERS ELEVATOR ADD. BLK. 1
FARMERS ELEVATOR ADDITION BLK. 2
CENTRAL CITY ADDITION
RAILROAD ADDITION
ABANDONED RAILROAD
JOHN. 1st ADD.
PRAIRIE ADDITION
LOT H1
LOT 10
LOT 11
LOT 12
LOT 13
LOT 9
LOT 8
LOT 7
LOT 6
LOT 5
LOT 4
LOT 3
LOT 2
LOT 1
THE SOUTHEAST QUARTER (SE1/4) OF SECTION 20, TOWNSHIP 113 NORTH RANGE 53 WEST OF THE 5TH P.M.
THE SOUTH 440 FEET OF THE EAST 498 FEET OF THE SOUTHEAST QUARTER (SE1/4) OF SECTION 20
GOV'T. LOT 4 SEC. 28
SECTION LINE
1/4 LINE
4" KINGBROOK RURAL WATER
6" P.V.C.
6" PLASTIC
4" C.I.P.
4" A.C.P.
LIFT STATION
P.R.V.
BOOSTER PUMP